


Design Guideline



House 1 East Front (2)

1:100

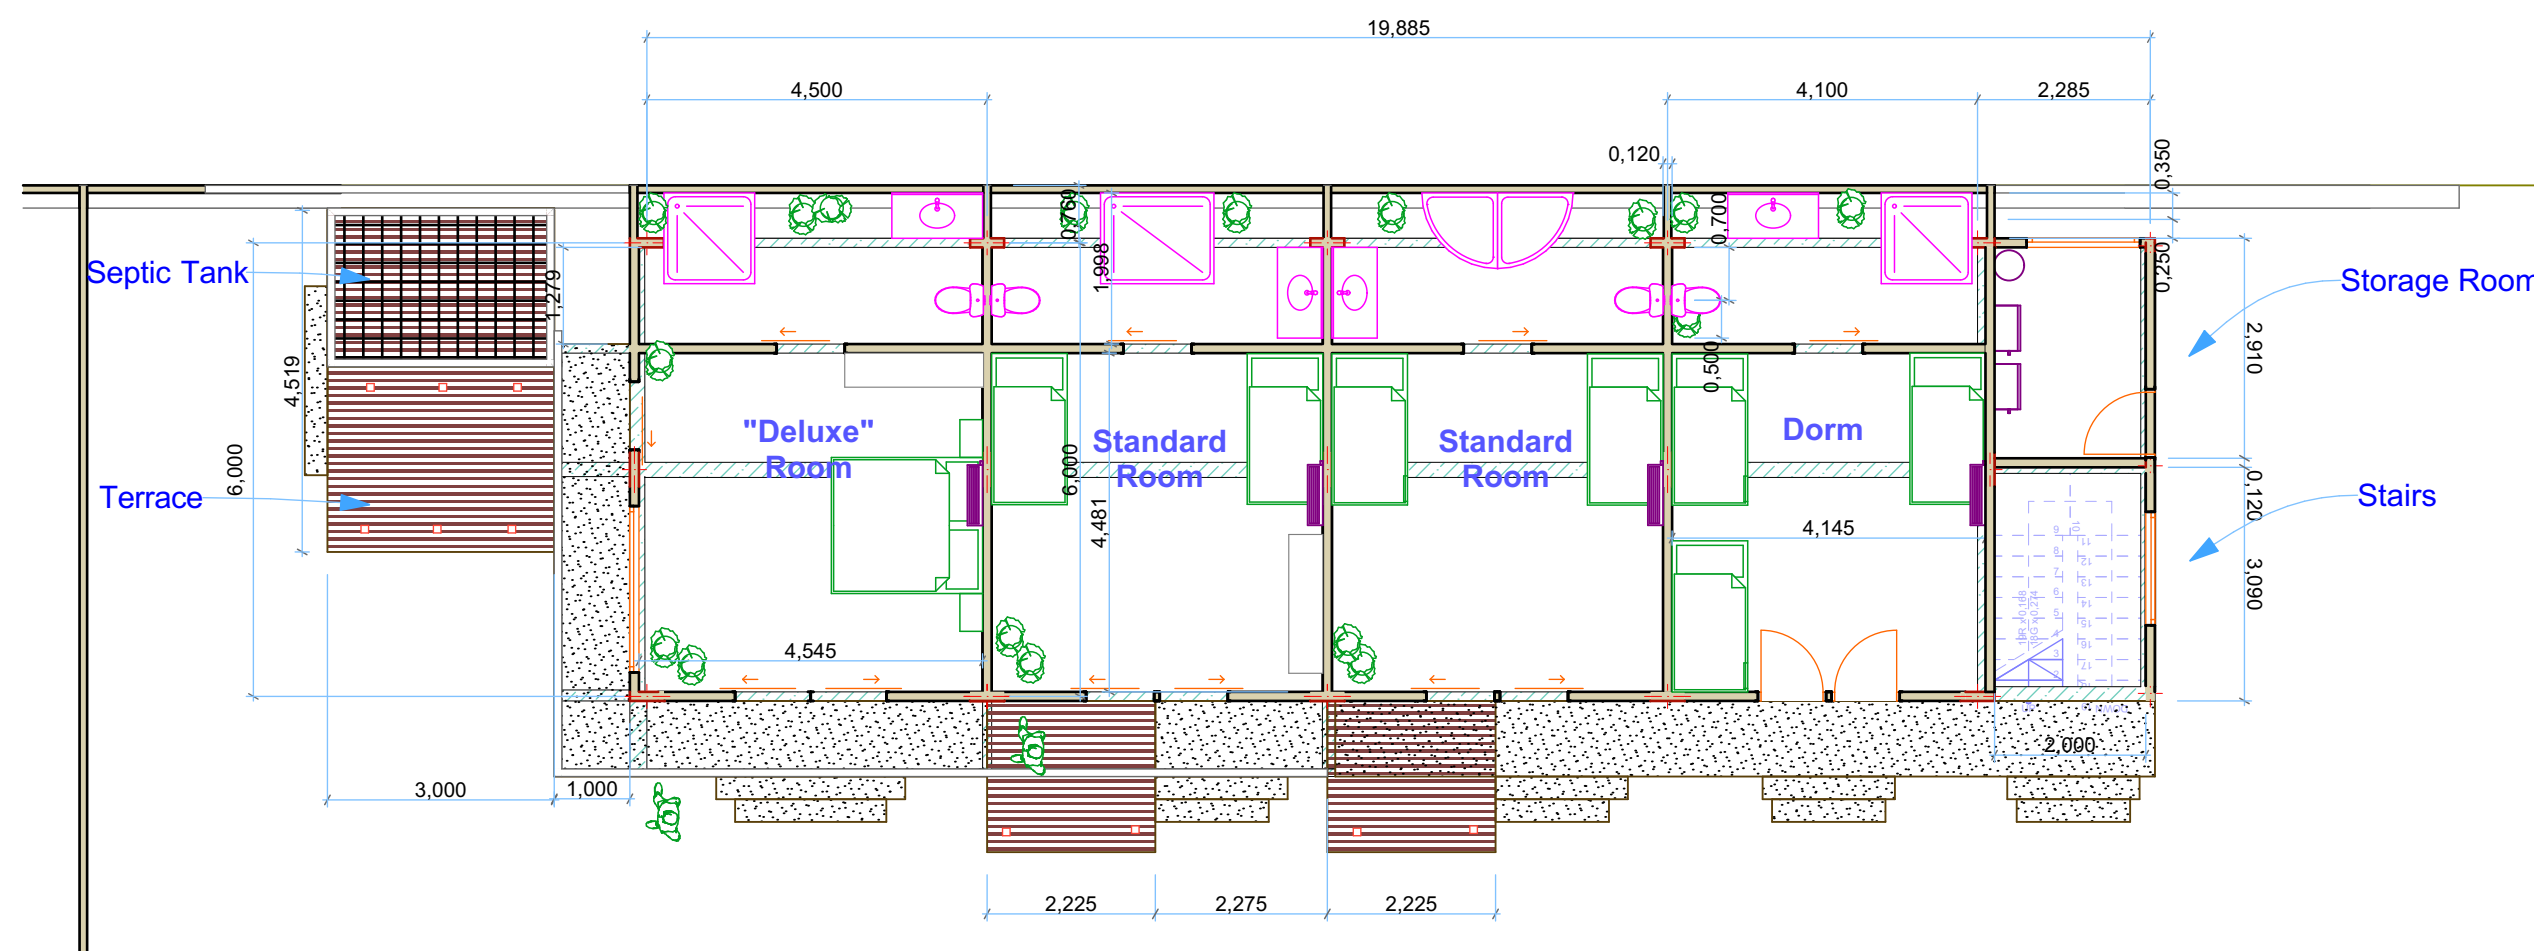

0.

Ground Floor (8)

1:100

