


Design Guideline



E-55

House 1 East Front (4)

1:100

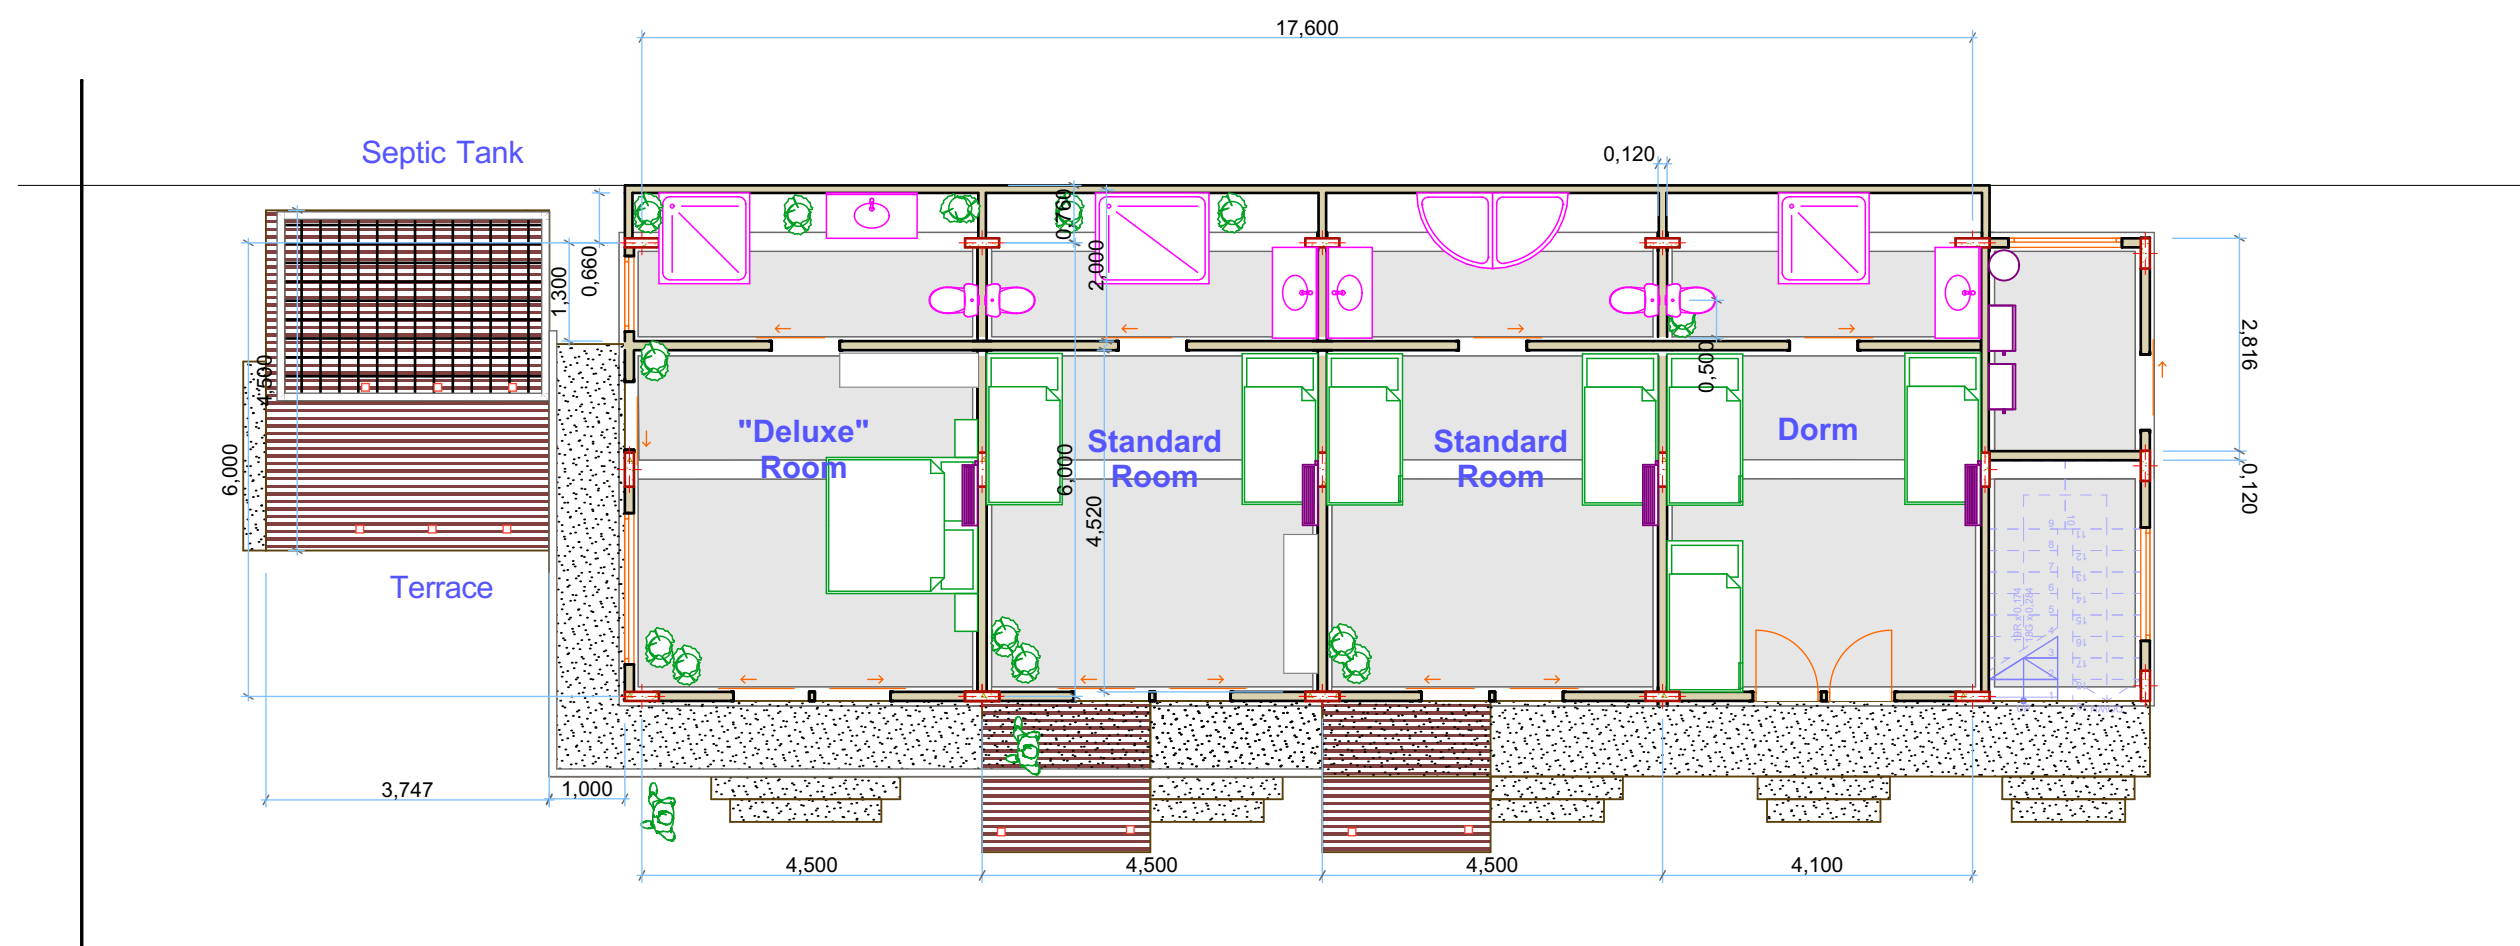

0.

Ground Floor (8)

1:100

